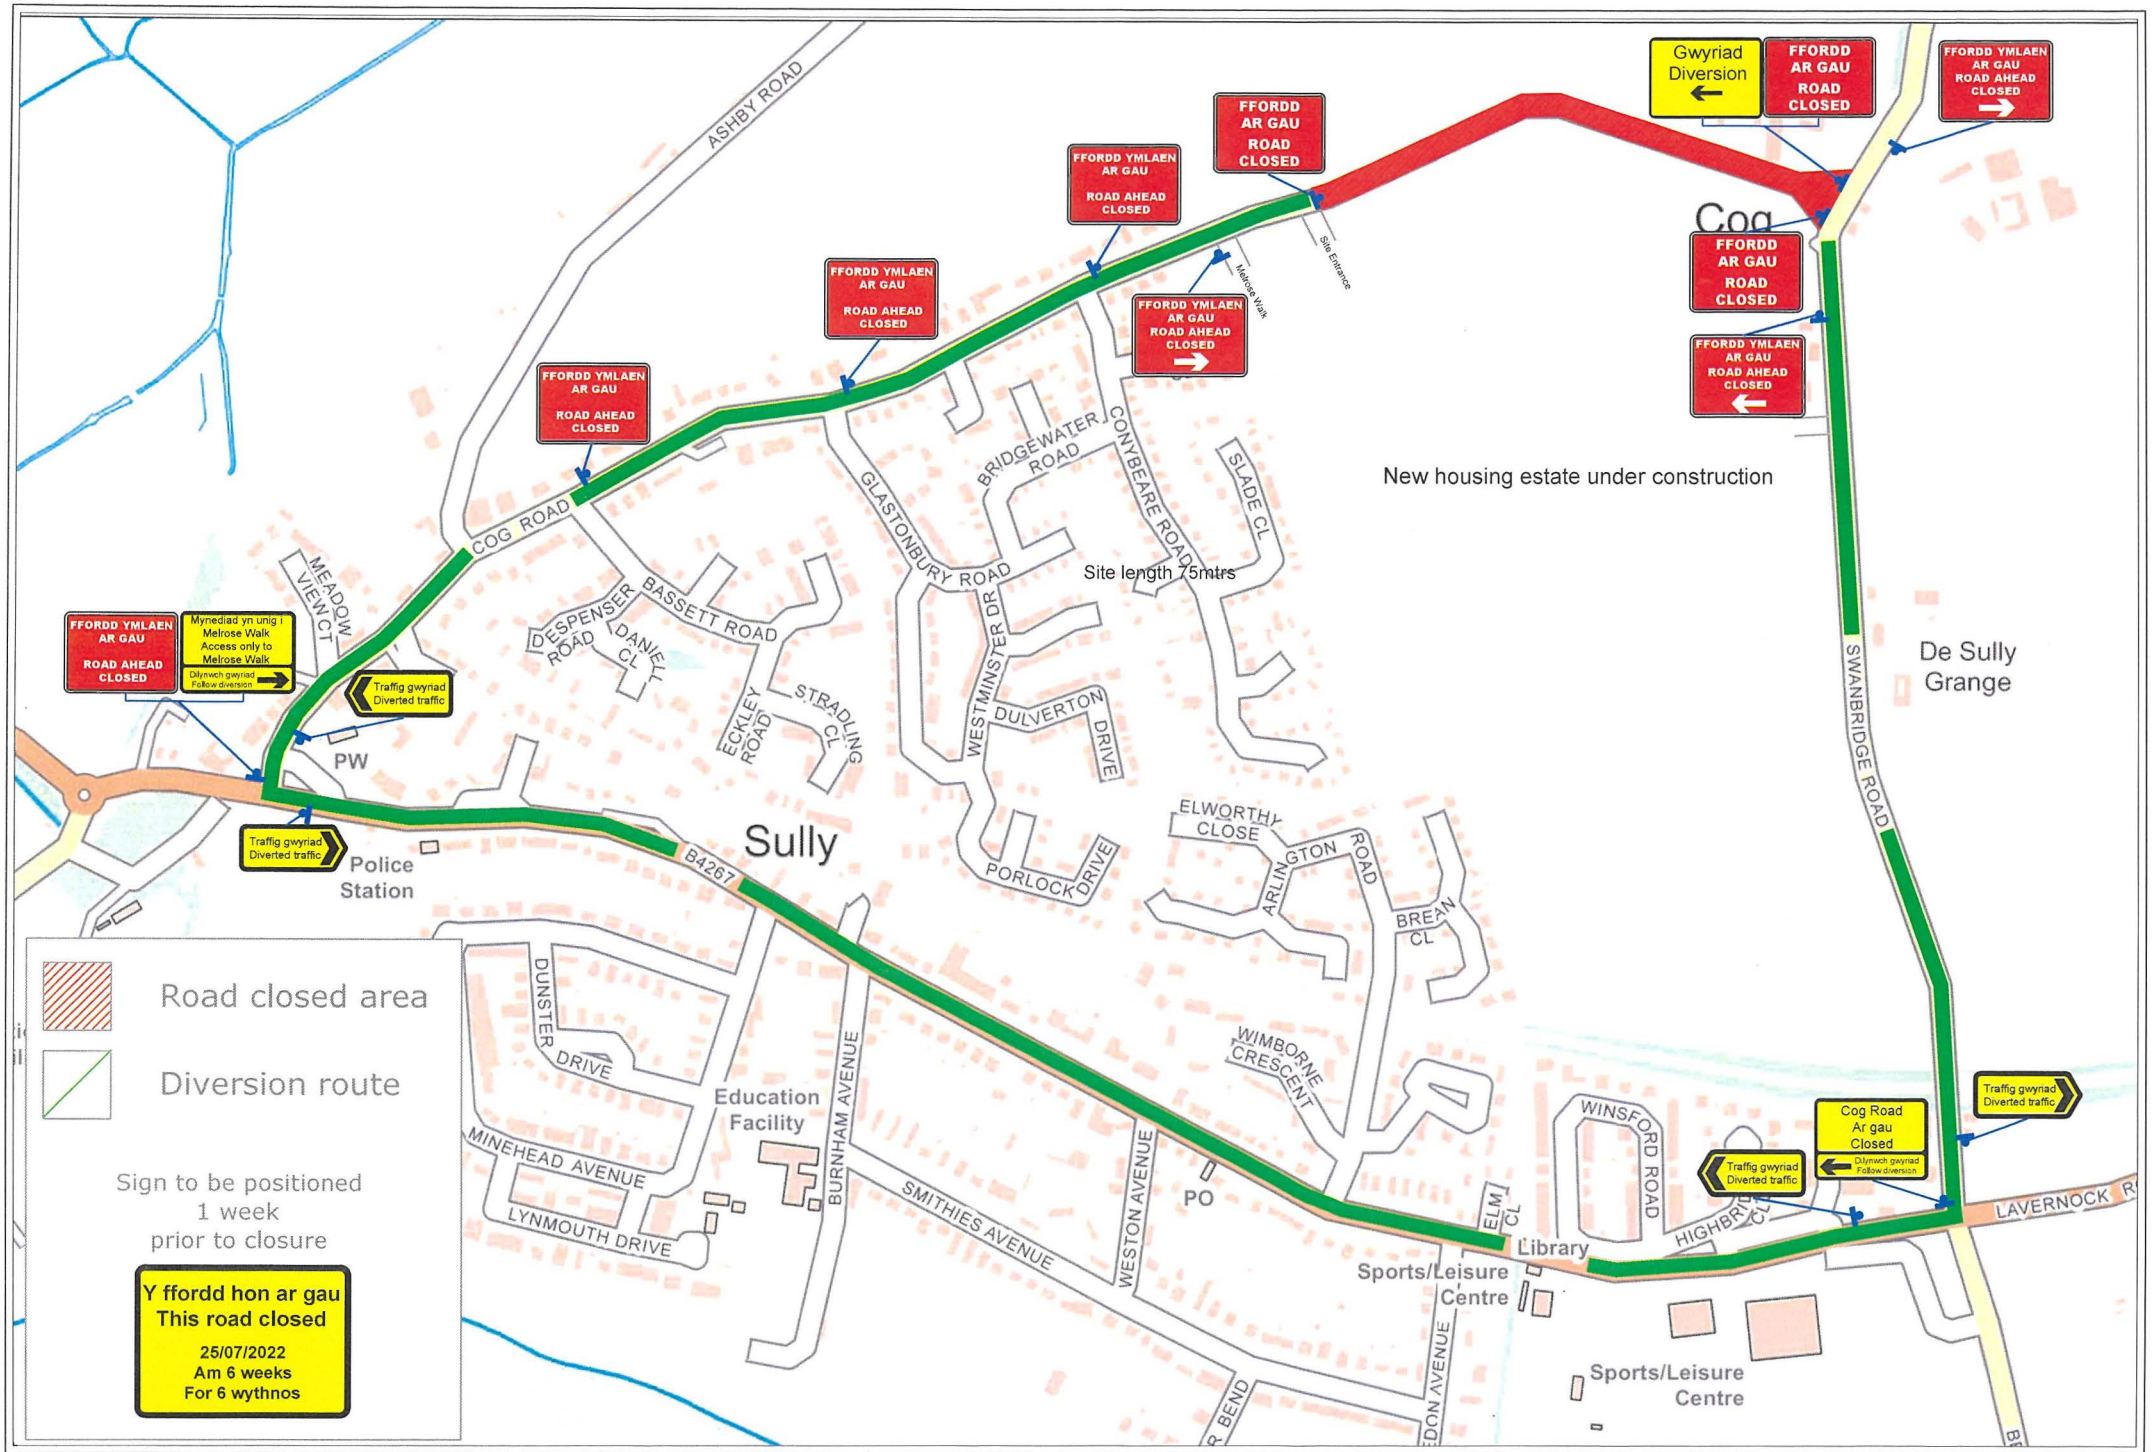

Drn: JW	forest	Forest Traffic Signals Ltd. Forest House Broad Quay Road Felnex Ind Est. Newport. NP19 4PN Tel 01633 264700 Fax 01633 283212	Rev.	Dm.	Chk.	App.	Description	Date.	Client: K W Bells	Project: Cog Rd,Sully, Vale Of Glamorgan	Drawing: Traffic management arrangement	Drawing no: SNKB01 0026a
Chk: JW										Office copy / Issued to site / Issued to client		Revision:
App: -												Scale: NTS
Date: 21/04/22												