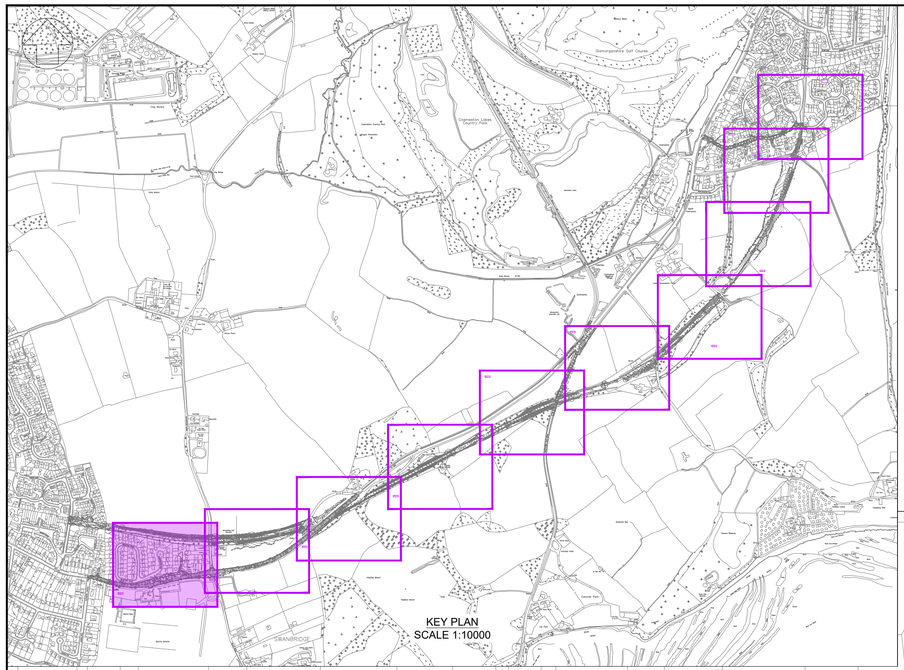

SAFETY, HEALTH AND ENVIRONMENTAL INFORMATION	WORKS STAGE
IN ADDITION TO THE HAZARDS/RISKS NORMALLY ASSOCIATED WITH THE TYPES OF WORK DETAILED ON THIS DRAWING, NOTE THE FOLLOWING:	C = CONSTRUCTION M = MAINTENANCE D = DECOMMISSION/DEMOLITION
HEALTH & SAFTEY	
HS/SS/001-WORKS IN CLOSE PROXIMITY TO PUBLIC	C / M / D
HS/SS/002-WORKING NEXT TO LIVE TRAFFIC	C / M / D
HS/SS/007-LOCAL NARROWING OF EXISTING WALL AND FOOTWAY	C / M / D
ENVIRONMENTAL	
HS/SE/001-WORKS IN CLOSE PROXIMITY TO EXISTING TREE ROOT PROTECTION ZONES	C / M / D
UTILITIES	
HS/SU/001-WORKS IN CLOSE PROXIMITY TO EXISTING UTILITIES	C / M / D
OUTSTANDING APPROVALS	
HS/SO/001-ROUTE ARRANGEMENT STILL TO BE AGREED	C
IT IS ASSUMED THAT ALL WORKS WILL BE CARRIED OUT BY A COMPETENT CONTRACTOR WORKING, WHERE APPROPRIATE, TO AN APPROVED METHOD STATEMENT. TO BE READ IN CONJUNCTION WITH RISK REGISTER FOR FURTHER INFORMATION AND MITIGATION MEASURES.	

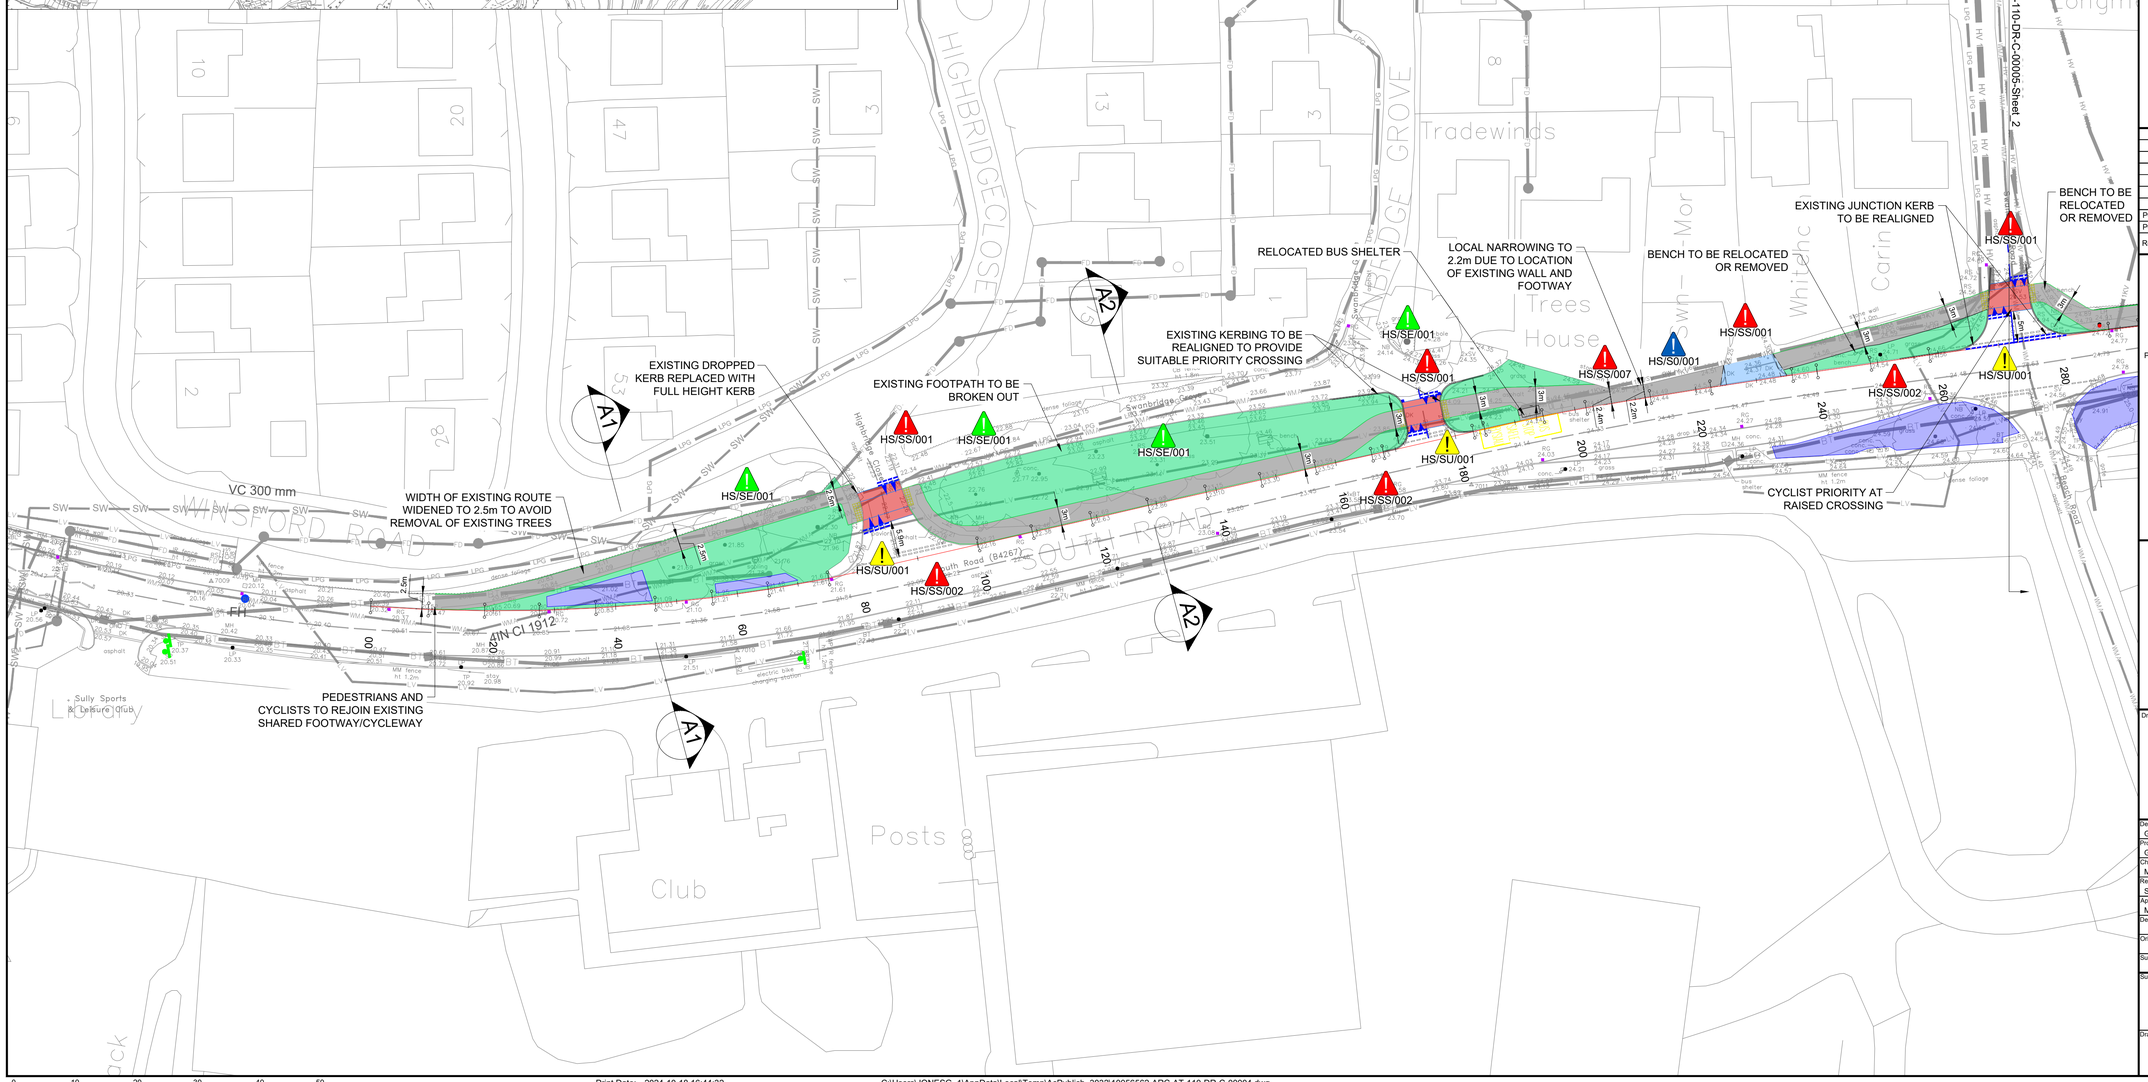

NOTES:
1. DO NOT SCALE FROM DRAWING, USE FIGURED DIMENSIONS ONLY.
2. ALL UNITS IN METRES UNLESS STATED OTHERWISE.
3. REFER TO DRAWING 10056562-ARC-AT-110-DR-C-00003 FOR GENERAL ARRANGEMENT OVERVIEW
4. REFER TO DRAWINGS 10056562-ARC-AT-072-DR-C-00001 & 00003 FOR TYPICAL CROSS SECTIONS
5. REFER TO DRAWING 10056562-ARC-AT-051-DR-C-00001 FOR EXISTING UTILITIES LAYOUT
6. THE DESIGN IS BASED ON THE ASSUMPTION THAT THE POSTED SPEED LIMIT IS REDUCED FROM 40mph TO 30mph

LEGEND

- PLANNING BOUNDARY
- PROPOSED SHARED FOOTWAY/CYCLEWAY
- VEHICLE CROSSOVER
- PROPOSED RAISED CROSSING
- GRASSED AREA
- PROPOSED VERGE
- PROPOSED EARTHWORKS
- PROPOSED FENCE
- PROPOSED RAIN GARDEN
- PROPOSED GULLY
- EXISTING GULLY
- PROPOSED STREET LIGHTING
- EXISTING STREET LIGHTING
- PROPOSED SIGN
- EXISTING SIGNS

Rev.	Date	Description	Prod.	Chk.	Rev.	App.
P01	10/03/23	FIRST ISSUE	GJ	CH	MT	MG
P02	18/10/24	UPDATED FOR PLANNING	GJ	MP	SD	MG

VALE of GLAMORGAN
BRO MORGANNWG

Project:
Sully to Cosmeston ATR

Site
Sully to Cosmeston
Cardiff

Client
Vale of Glamorgan Council
Cyngor Bro Morgannwg
Civic Offices, Holton Road
Barry - CF63 4RU
www.valeofglamorgan.gov.uk

ARCADIS

Registered office:
80 Fenchurch Street
London
EC3M 4BY

Coordinating office:
Arcadis Suite 4d,
4th Floor, Hodge House
144-166 St Mary St,
Cardiff CF10 1DY
Tel: 44 (0)29 2092 6700

www.arcadis.com
© Copyright reserved

Drawing Title:
ACTIVE TRAVEL ROUTE
GENERAL ARRANGEMENT
SHEET 1

Designed: G.Jones	Signed: Digitally Signed	Date: 16/10/24
Produced: G.Jones	Signed: Digitally Signed	Date: 16/10/24
Checked: M.Pearson	Signed: Digitally Signed	Date: 18/10/24
Reviewed: S.Davies	Signed: Digitally Signed	Date: 18/10/24
Approved: M.Griffiths	Signed: Digitally Signed	Date: 18/10/24
Design Stage: Preliminary Design		
Original Size: A1	Grid: OS	Datum: ODN
Suitability Code: S3	Scale: 1:500	Project Number: 10056562

Suitability Description:
Suitable for Review and Comment

Drawing Number: 10056562 - ARC - AT - 110 - DR - C - 00004
Revision: P02

0 10 20 30 40 50 METRES
SCALE 1:500 (A1)
SCALE 1:1000 (A3)

Print Date: 2024-10-18 16:44:32
C:\Users\JONESG~1\AppData\Local\Temp\AcPublish_3032\10056562-ARC-AT-110-DR-C-00004.dwg