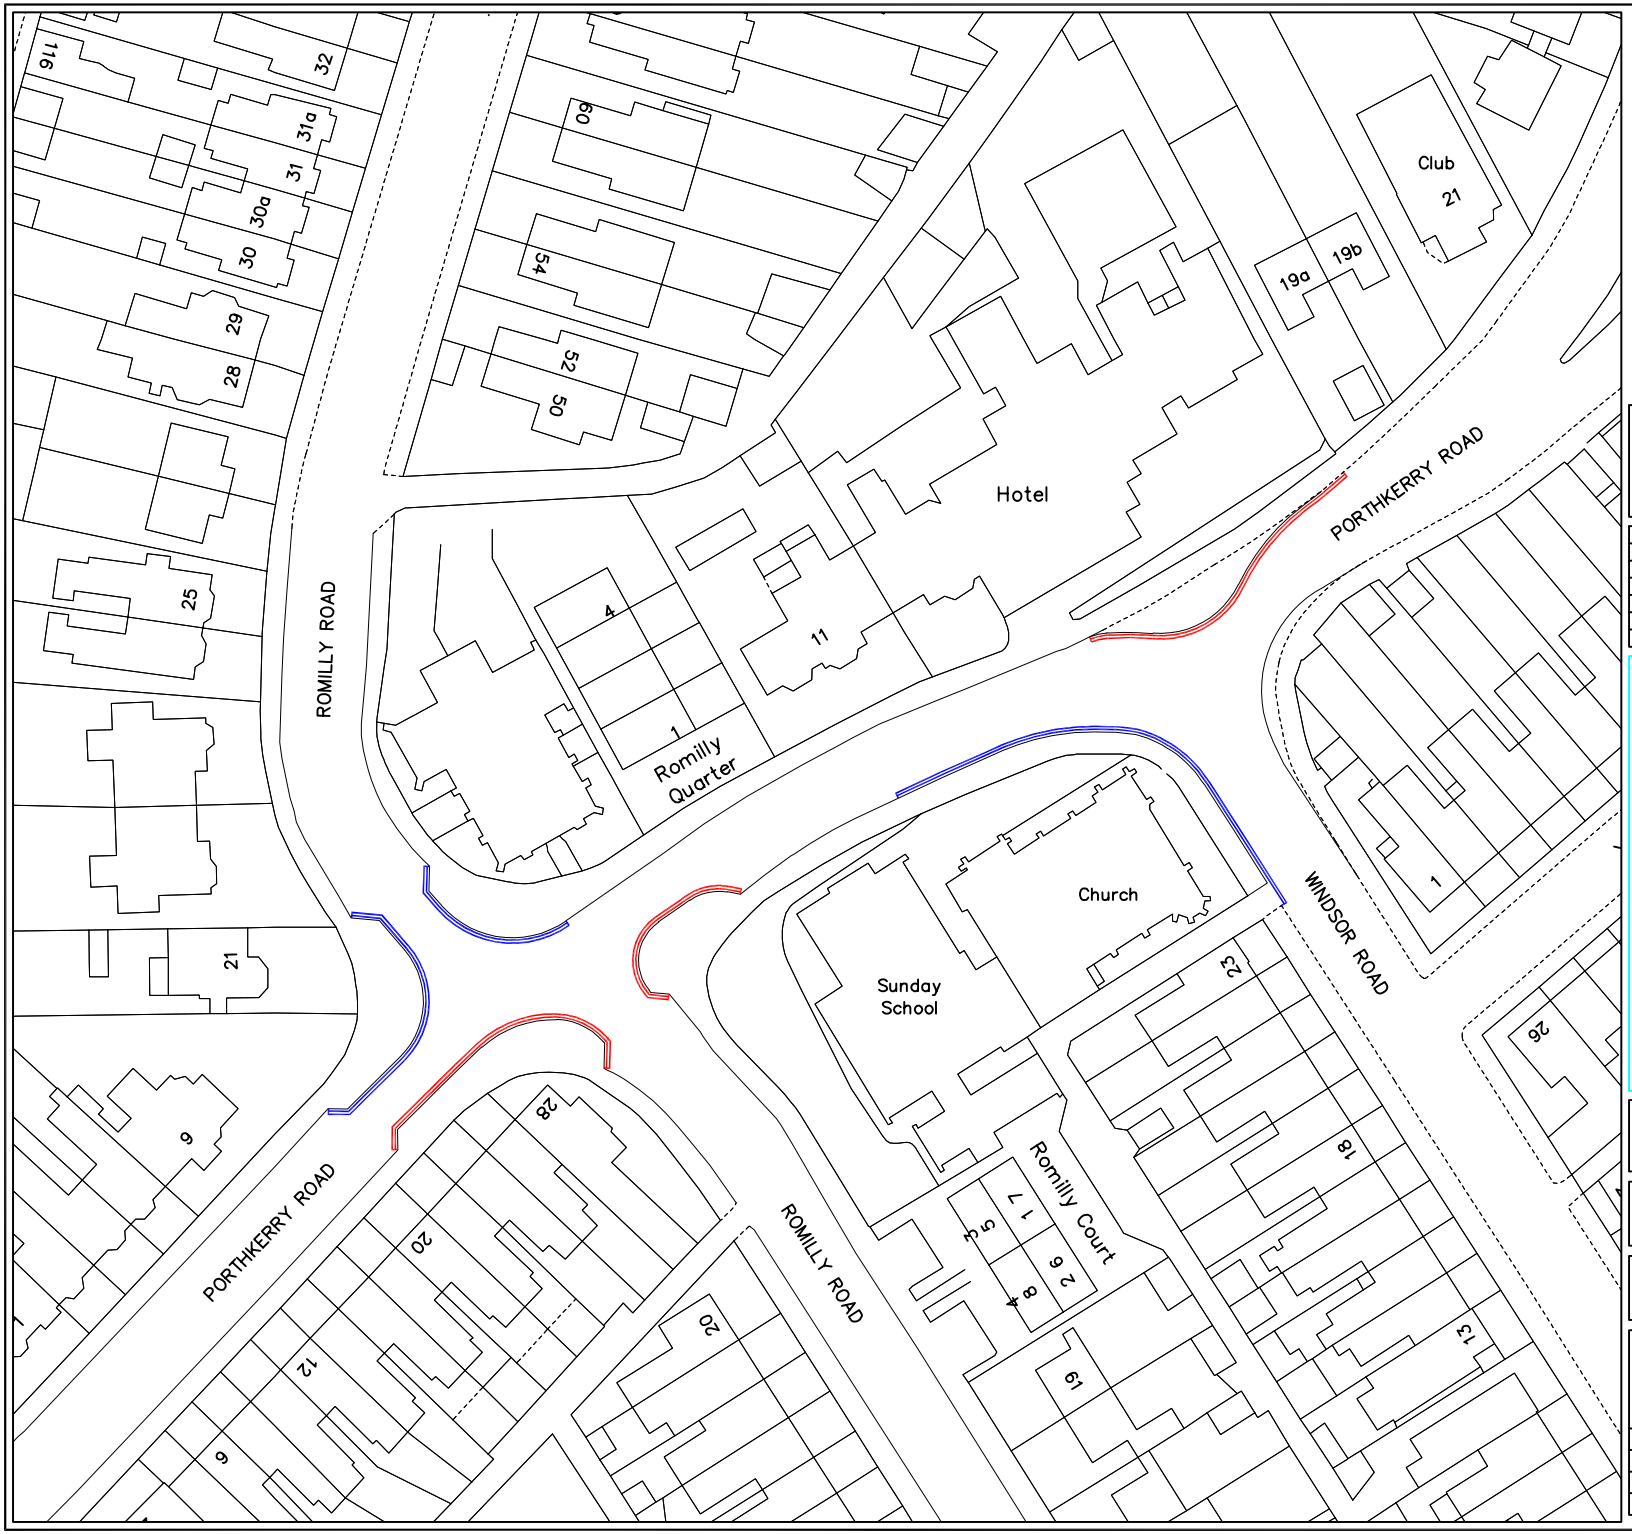

© Crown Copyright. All rights reserved The Vale of Glamorgan Council, Licence No. 100023424. 2020.

© Hawlfraint y Goron. Cedwir pob hawl Cyngor Bro Morgannwg, Rhif Trwydded. 100023424. 2020.

Rev	By	Description of Amendment	Chk by	Date
		Revisions		

VALE of GLAMORGAN

ENVIRONMENT & HOUSING SERVICES

Director:
Miles Punter

Head of Neighbourhood Services & Transport:
Emma Reed

BRO MORGANNWG

ENGINEERING DESIGN AND PROCUREMENT

Client

The Vale of Glamorgan Council

Key

Proposed Prohibition of Waiting at Any Time

Existing Prohibition of Waiting at Any Time

Drawing Title

Proposed Prohibition of Waiting at Any Time
Porthkerry Road and Romilly Road, Barry

Drawn	M. Simpson	Scale	Drawing No.
Date	04/01/21	1:500	T/20/75/MS
Checked		File	Rev
Date		Window	